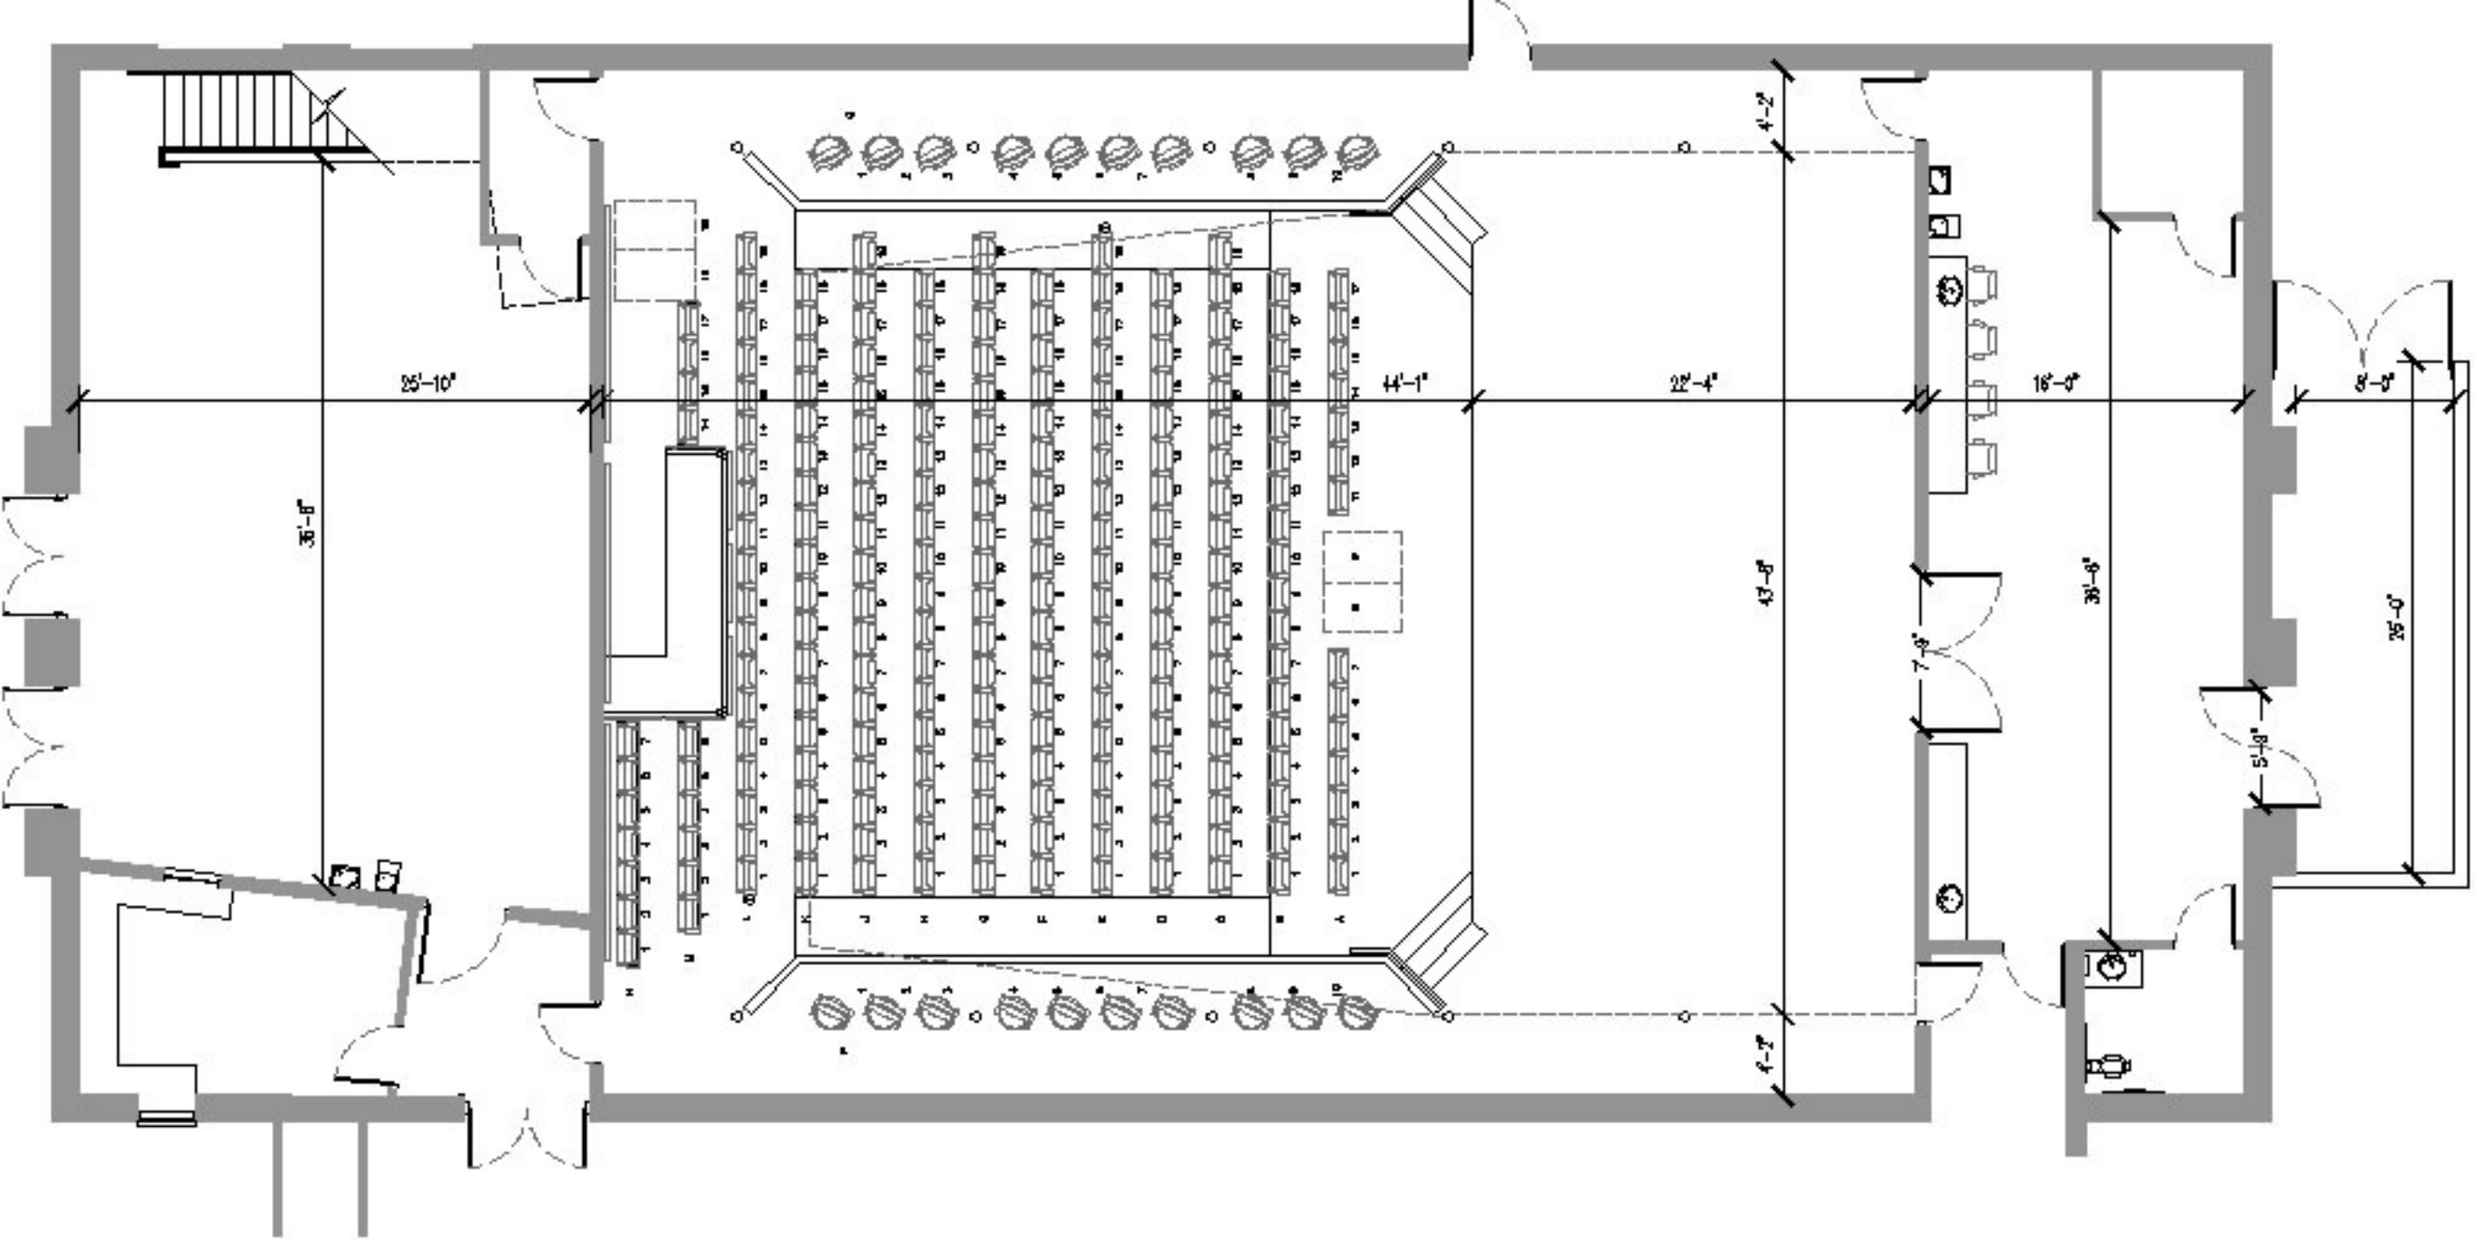

1 AUDITORIUM FIRST FLOOR PLAN

NOT TO SCALE