Wilcox Subdivision
Sec. 10 PLAT
SAFCO PRODUCTS • NEW HOPE, MINNESOTA
REORDER BY PART NUMBER 6552

1 of 1
SAFCO PRODUCTS • NEW HOPE, MINNESOTA
REORDER BY PART NUMBER 6552

PLAT
of
WILCOX SUBDIVISION
of
Sec. 10, Tp. 1S, Rg. 68W.
ADAMS COUNTY, COLORADO.

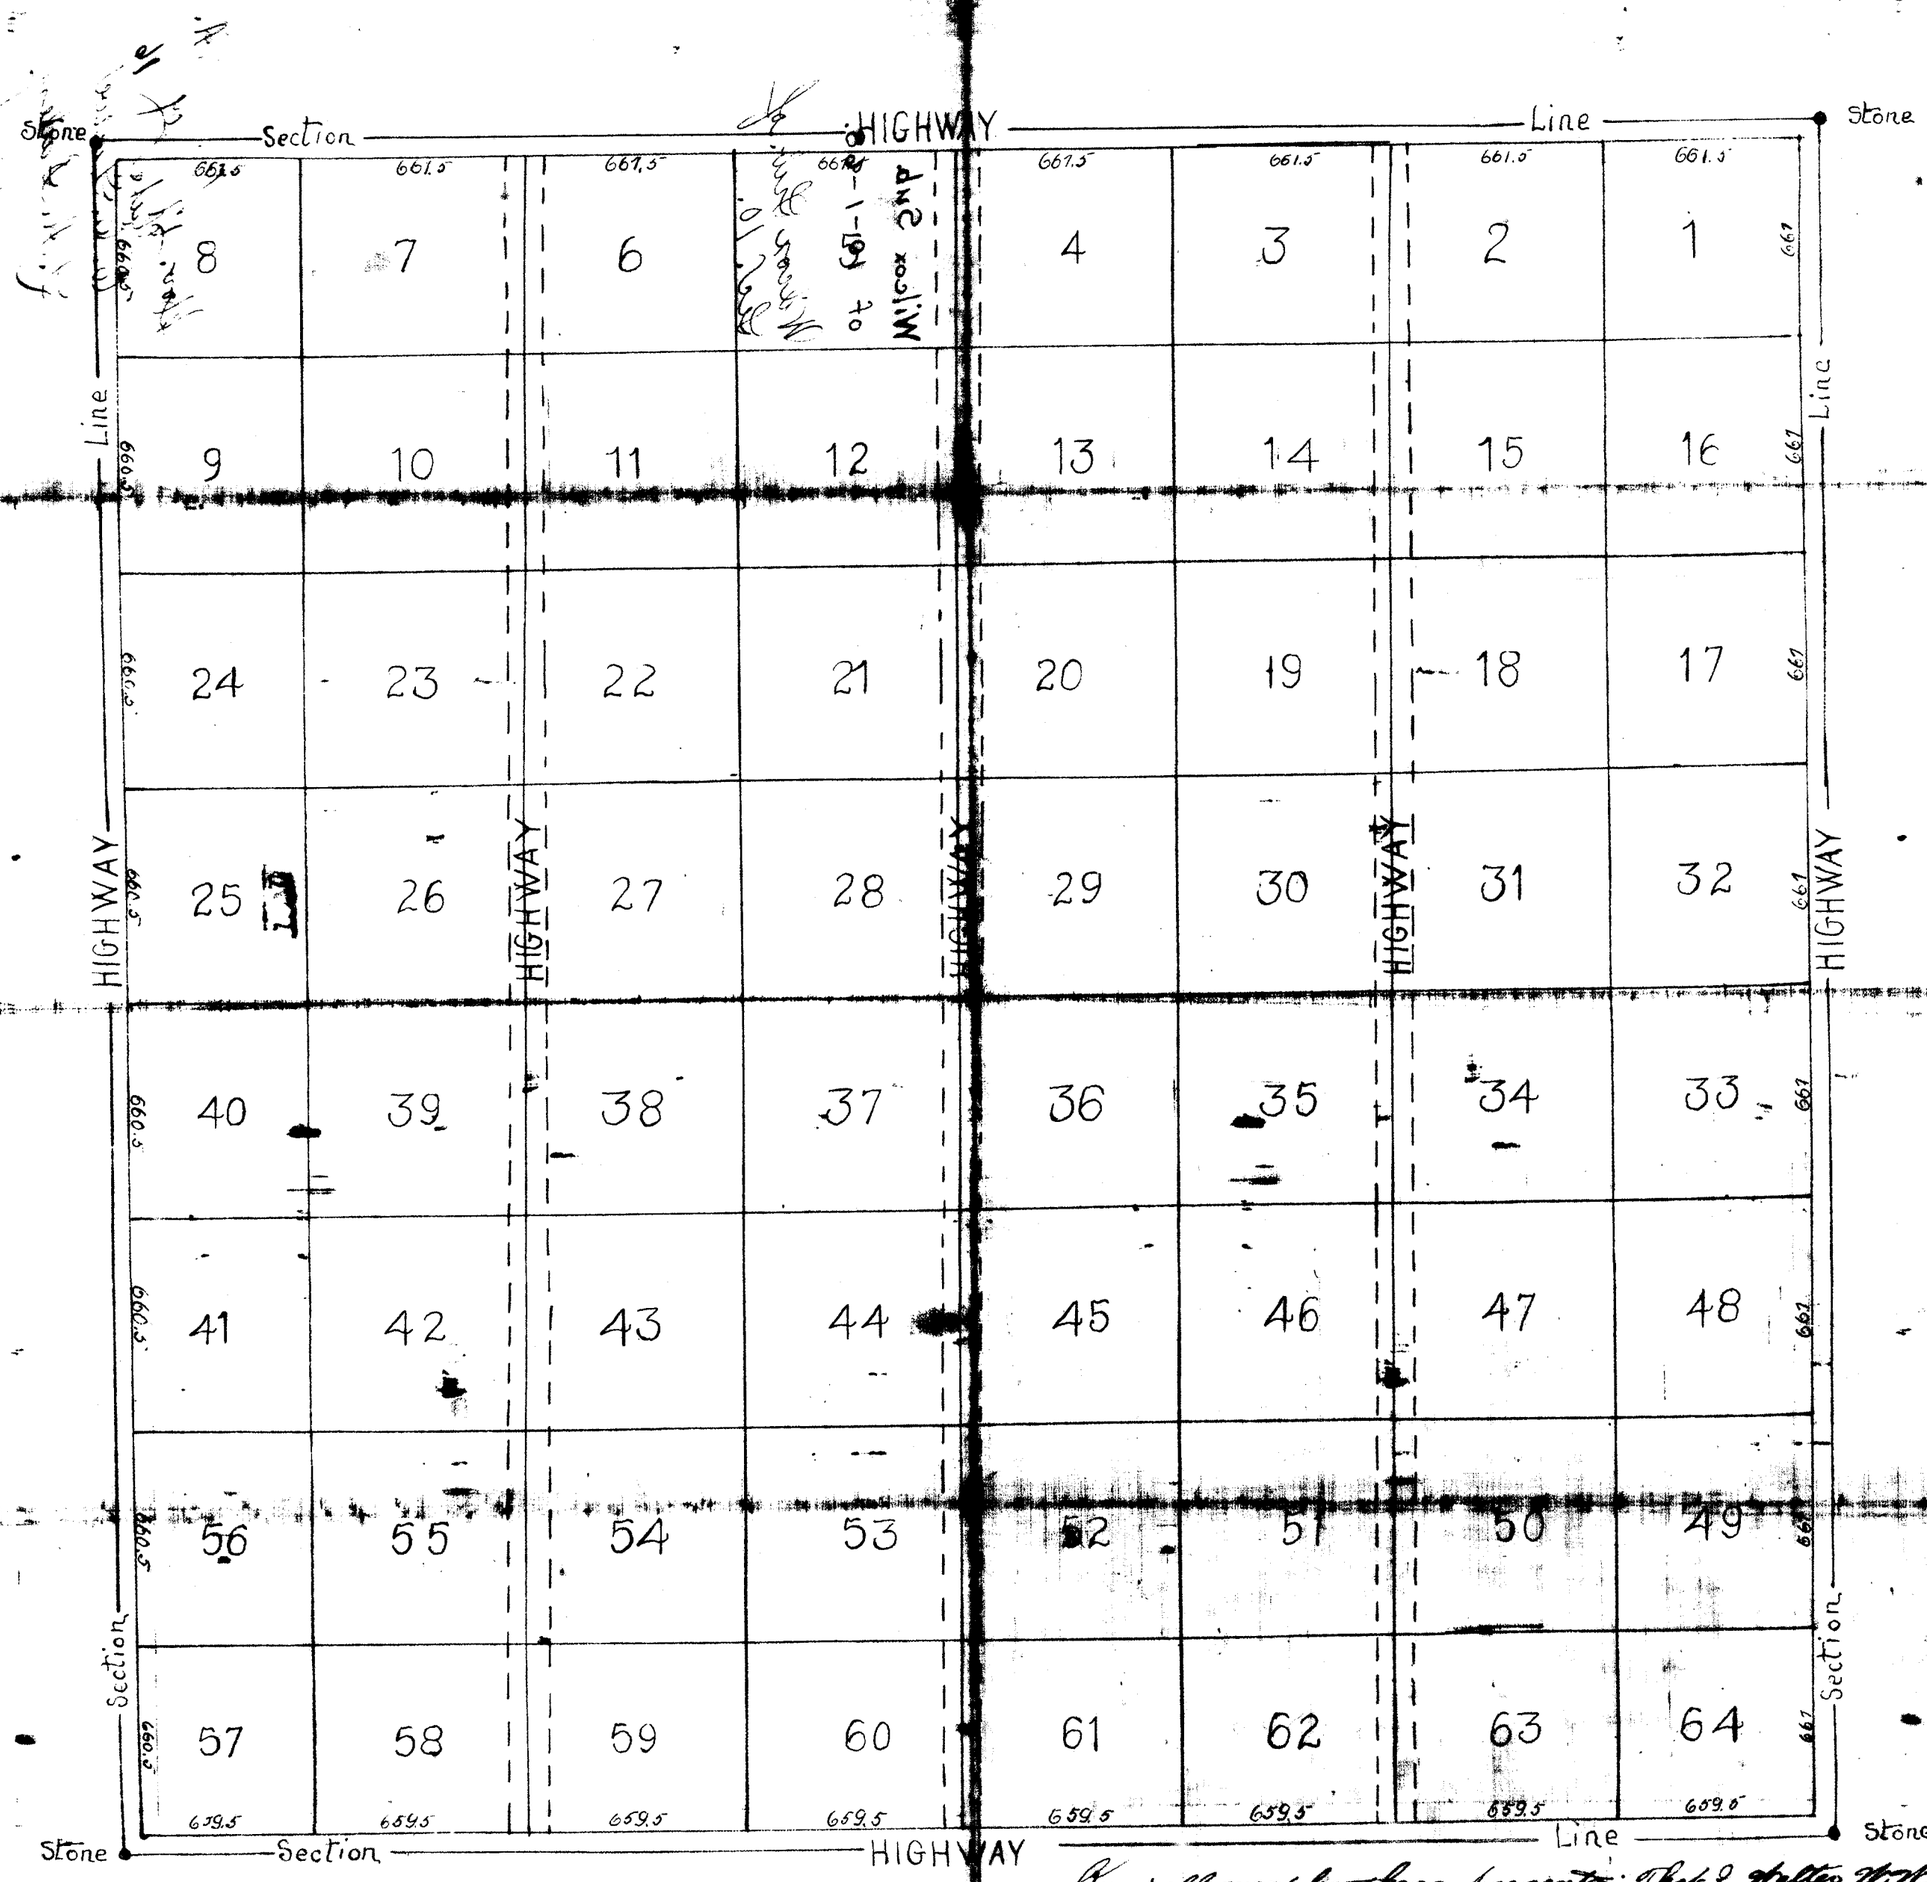

I hereby certify that in the month of August 1909 I surveyed Wilcox Subdivision of Sec. 10 of 1 South Range 68 West in Adams County Colo. I set a 4" x 4" post at all of the corners of each lot, painted white above ground with block figures of the number of the lot on each post facing the respective lot.

All measurements are from the center of the highways, all highways North and South through the interior of the section are Sixty (60) feet in width and all highways around the section are thirty (30) feet in width, the other thirty (30) feet being from the adjoining section. All distances are marked in feet and tenths of a foot on the map, and the map is in strict conformity with the survey.

Witness my hand this 31 day of August 1909.

Geo. B. Reed Surveyor.

Know all men by these presents: That I, Walter W. Wilcox of Chicago, Illinois, have subdivided Section 10 T. 1 S. R. 68 W. of the 6th Principal Meridian, in the County of Adams, State of Colorado, into lots as shown on this plat and for the purpose of identification have designated the same by numbers 1 to 64 inclusive, and the name and style of Wilcox Subdivision of Section 10 T. 1 S. R. 68 W. Given under my hand this [illegible] day of September A.D. 1909.

[illegible]

State of Illinois } ss
County of Cook

I, William E. Johnson, a notary public in and for said County and State do hereby certify that Walter W. Wilcox appeared before me this day in person and acknowledged that he signed the foregoing instrument as his free and voluntary act and deed for the uses and purposes therein set forth.

Witness my hand and seal this 12th day of September A.D. 1909.

My commission expires June 19, 1911.

William E. Johnson
Notary Public.